Area Rehab Available Outside Proposed Mining Area
Approx 1450m Length

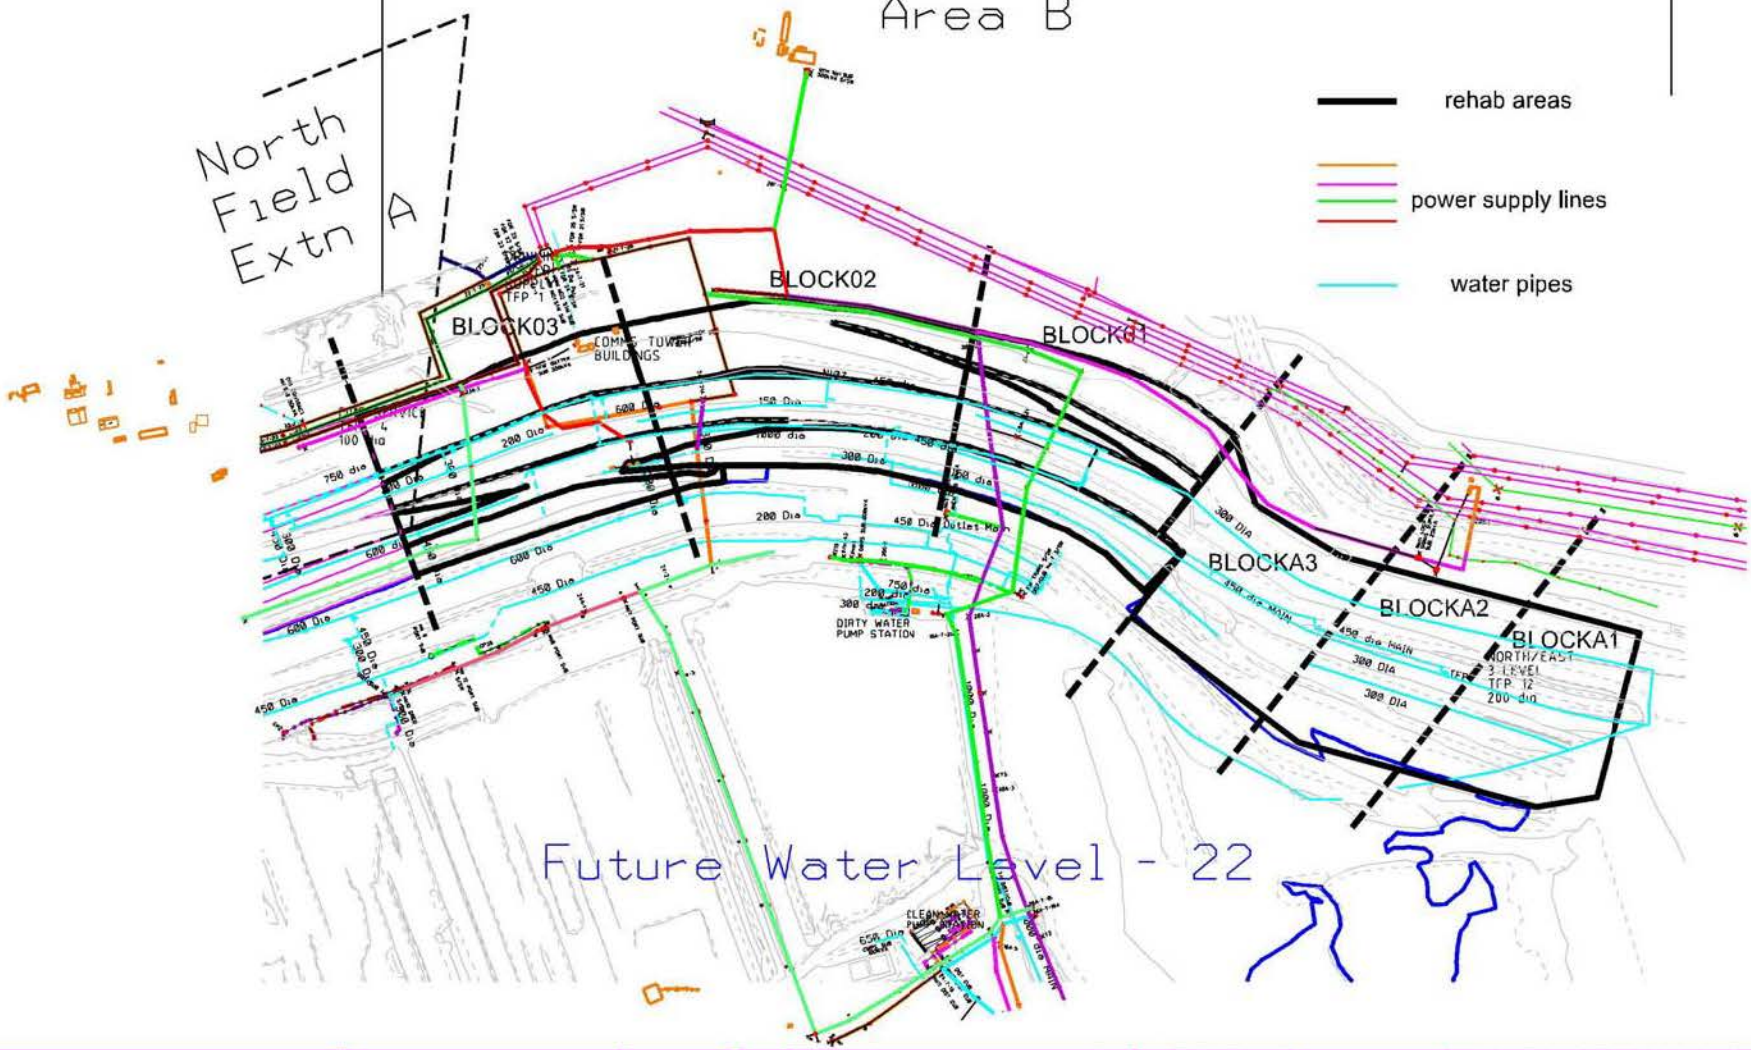

REFERENCE DRAWINGS			REVISION			DRAWN RAM DATE 28/01/2009	GDF SUEZ HAZELWOOD, PO BOX 195, MORWELL, VICTORIA, 3840, AUSTRALIA REV
						CHECKED R Palmear DATE	LV66/25-19/020 Area B
						DESIGNED	HAZELWOOD MINE WORK PLAN VARIATION
			6/J/2013 B		UPDATE FOR GDF SUEZ BRAND		ADDITIONAL REHAB AREAS AVAILABLE PRE MINE CLOSURE BLOCKS A1/A2/A3/01/02/03
			OCT 2012 A		UPDATE FOR NEW BATTER OUTLINE		REHAB AREA B OUTSIDE FUTURE COAL RESERVE
TITLE	DRAWING NO		DATE	REV	WO/FILE	REMARKS	CHECKED APPROVED APPROVED (HP)

© ALL RIGHTS RESERVED NO PART OF THIS DRAWING MAY BE COPIED REPRODUCED OR COPIED IN ANY FORM OR BY ANY MEANS WITHOUT THE WRITTEN PERMISSION OF GDF SUEZ AUSTRALIA

IPH STD A1

566 x 801mm

DESIGN VERIFICATION No.

CADD FORMAT: WORK ORDER NO: FILE NO:

A1

GDF.0026.001.0080