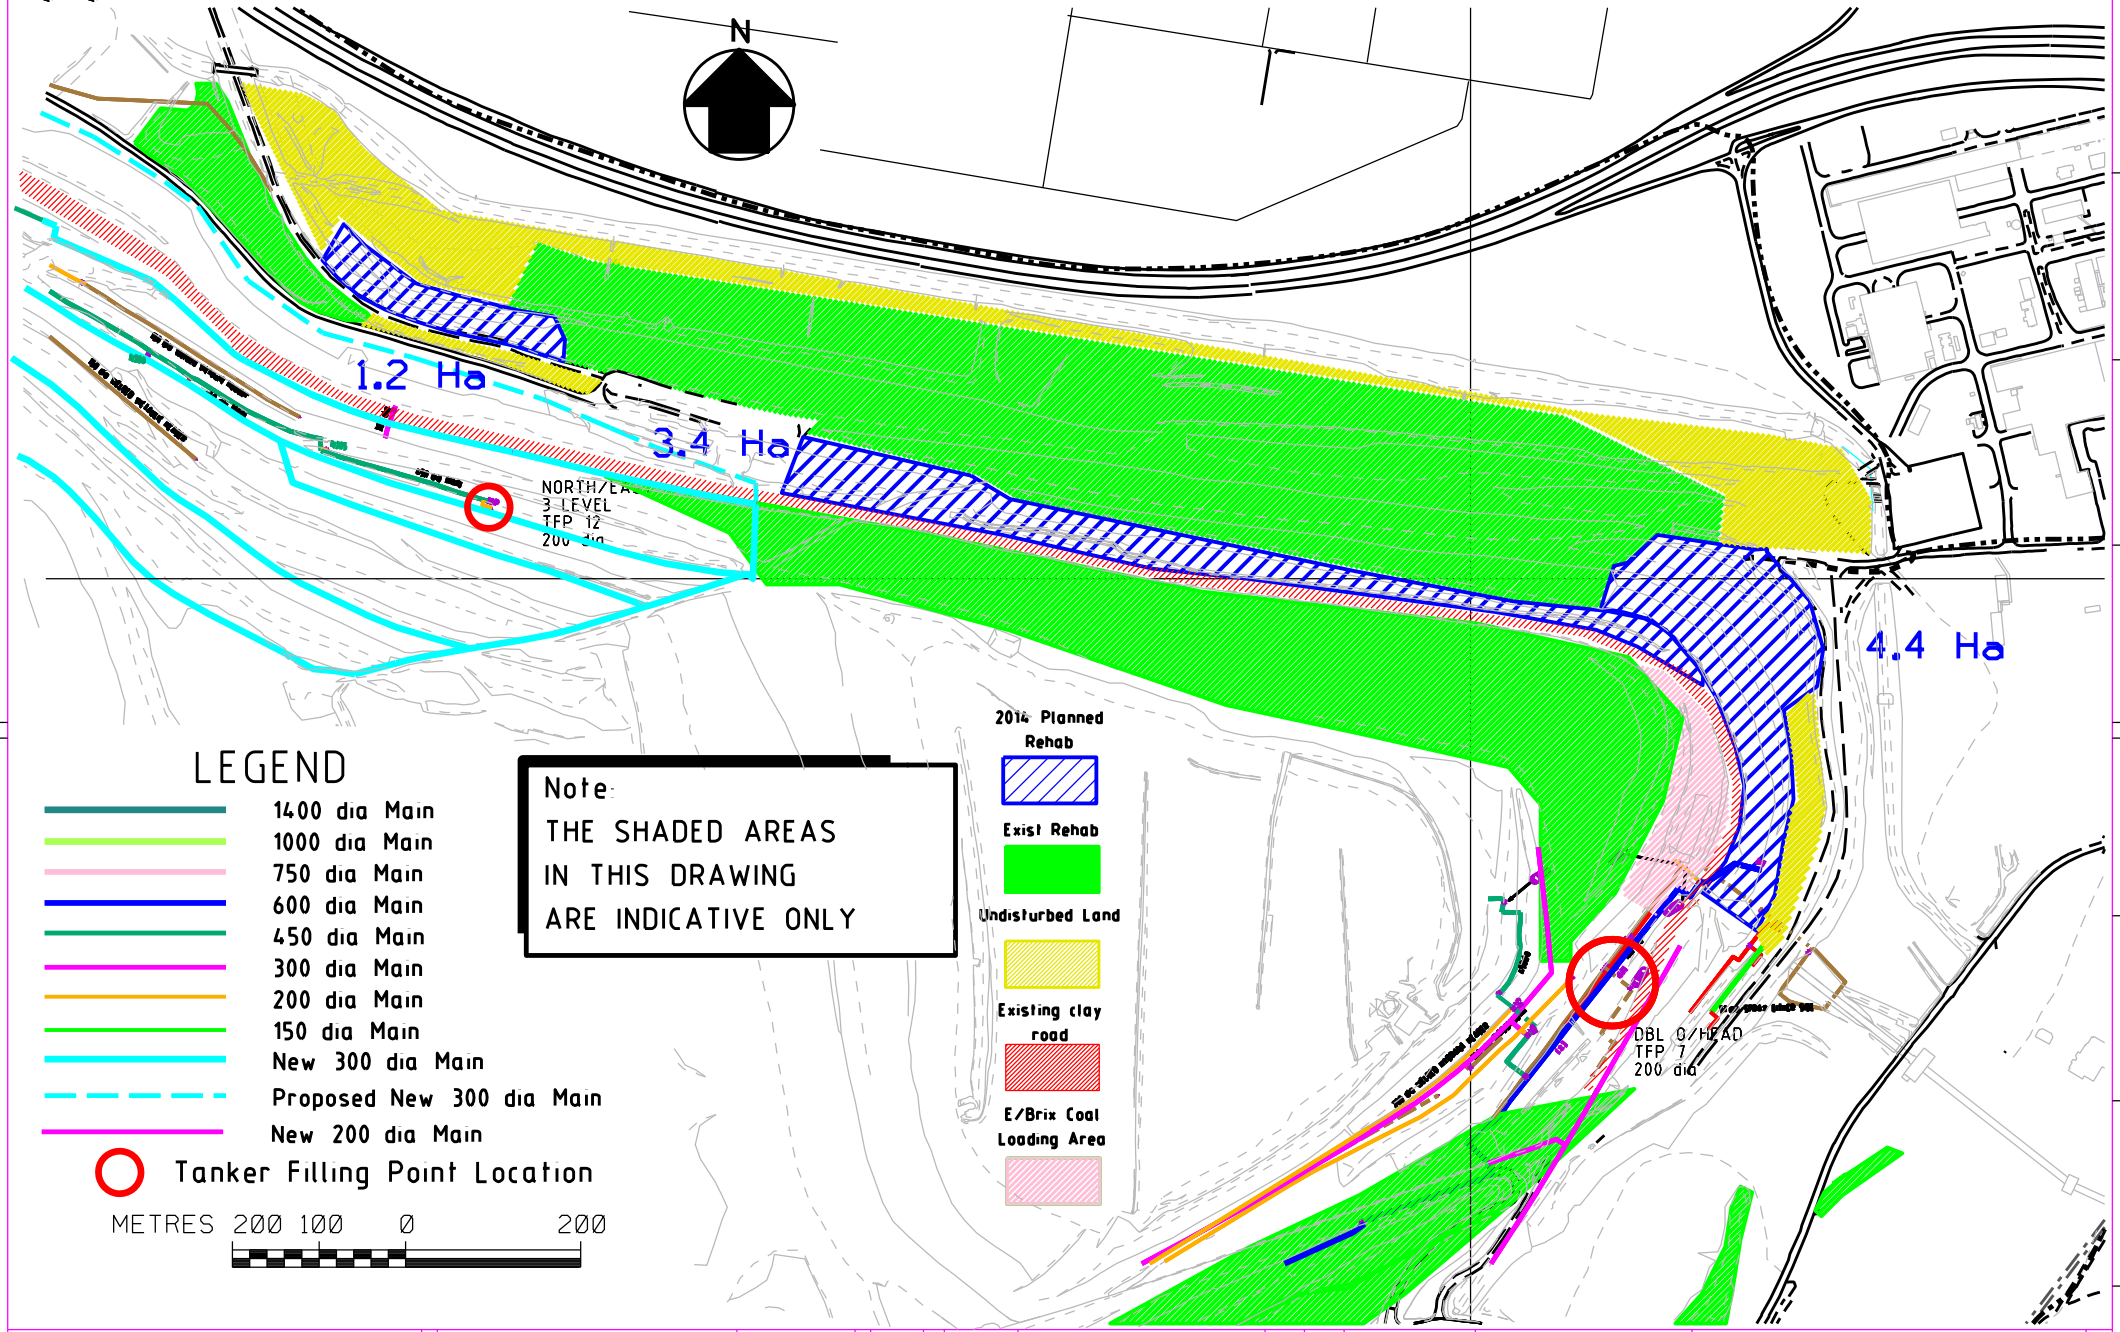

CONTRACTOR FILE NO -

COLOUR AUTOCAD A1

566 x 801mm

REFERENCE DRAWINGS

T:\SURVEY\Digital_UG_Obs\hugdrain.dgn

TITLE | DRAWING NO

REVISION

DATE	REV	WO/FILE	REMARKS	CHECKED	APPROVED
12/06/14	H	M191D029H	These Areas are Indicative Only		RJP

DRAWN RJP 12/06/2014
CHECKED - DATE -
DESIGNED/INITIATED -
APPROVED (GDF SUEZ) -

GDF SUEZ

© ALL RIGHTS RESERVED
NO PART OF THIS DRAWING MAY BE REPRODUCED OR COPIED IN ANY FORM OR BY ANY MEANS WITHOUT THE WRITTEN PERMISSION OF GDF SUEZ HAZELWOOD

GDF SUEZ HAZELWOOD, PO BOX 195, MORWELL, VICTORIA, 3840, AUSTRALIA

REV H

DRG No: LV66/20-1/057

HAZELWOOD MINE
NORTHERN BATTERS
2014 PROPOSED REHABILITATION AREA PLAN

DESIGN VERIFICATION No. -

CADD FORMAT: AUTOCAD

WORK ORDER NO: -

FILE NO: -

PLOT SCALE: 1:

A1